





R 1 : 1000

 

KARAKTERISTIČNI POPREČNI PROFILI R 1:100

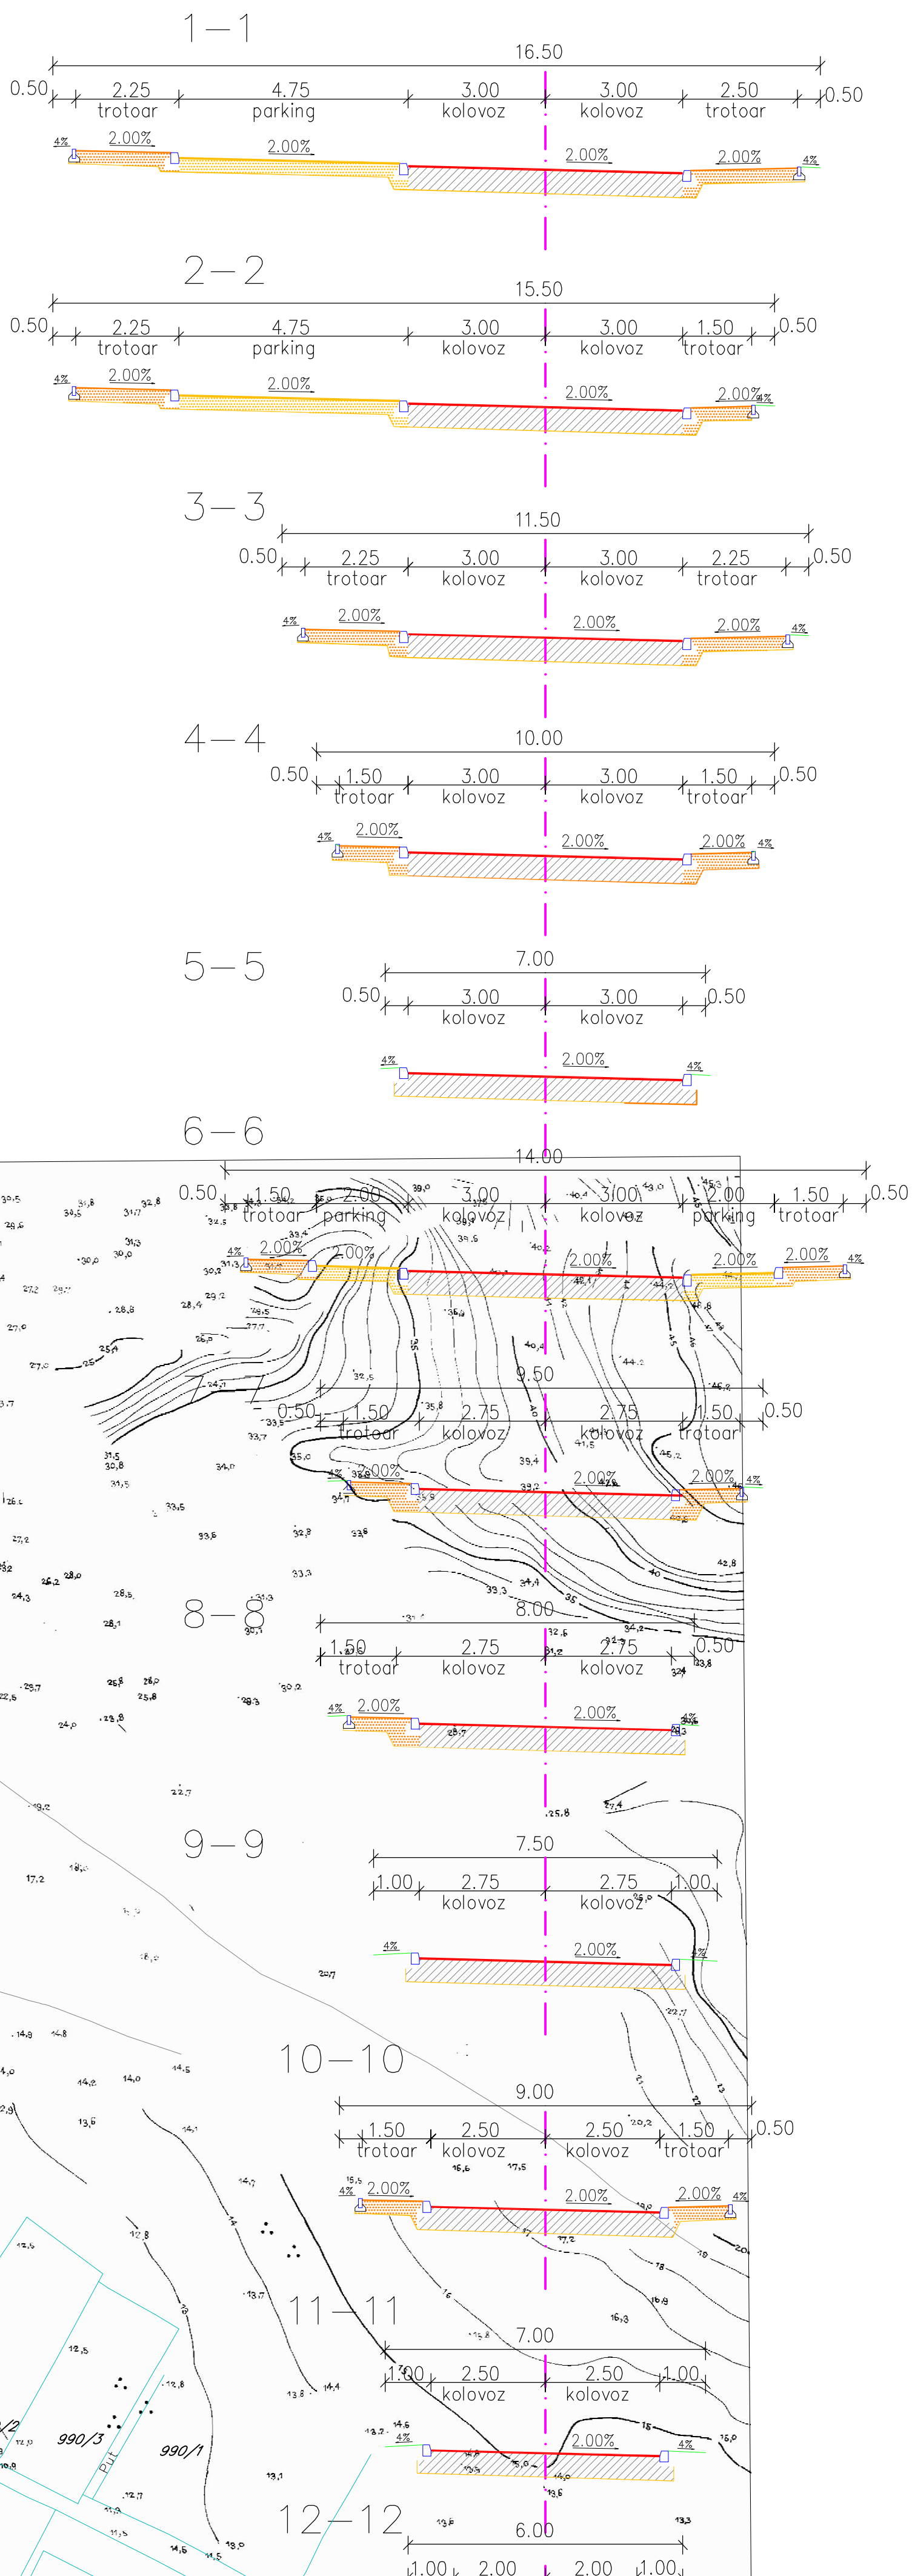

koordinatne osi ovinskih to-aka ulice 18. selenbra (SA POSEBNIM REŠENJEM KORJEJENJA)			
broj to-ake	Y	X	Z
1	6578280.8861	4673884.3765	2.00
2	6578294.6800	4673773.0500	3.30
3	6578240.4072	4673885.4226	3.90
4	6577830.3869	4674001.7726	3.20
5	6577808.4450	4673885.4900	3.00

koordinatne temnih to-aka			
broj to-ake	Y	X	Z
11	6578255.9289	4673728.2330	
12	6578255.9289	4673728.2330	
13	6578274.4607	4673885.4938	
14	6578144.9838	4673515.9705	
15	6578088.8649	4673975.2337	
16	6578074.1785	4673886.1728	
17	6577988.6070	4674009.0277	
18	6577951.3201	4674027.5836	
19	6577958.1444	4674025.8735	
110	6577784.7813	4673971.9167	
111	6577881.1023	4673908.3416	
112	6577808.1869	4673901.4100	

koordinatne osi ovinskih to-aka ulice Nike Anđelo			
broj to-ake	Y	X	Z
1	6577830.3869	4674021.4736	3.70
2	6577842.2419	4674045.5638	6.50
3	6577881.6849	4674006.9018	10.10
4	6578032.7081	4674092.5261	10.15
5	6578151.2270	4674005.1354	10.60

koordinatne temnih to-aka			
broj to-ake	Y	X	Z
11	6577881.8563	4674103.2985	
12	6578083.7320	4674089.4030	

koordinatne osi ovinskih to-aka I ulice			
broj to-ake	Y	X	Z
1	6578348.0865	4674020.1991	14.50
2	6578318.8888	4674037.1628	12.00
3	6578272.4855	4674082.0369	11.80
4	6578200.0000	4674147.8254	10.50
5	6578071.4711	4674175.5234	16.60

koordinatne temnih to-aka			
broj to-ake	Y	X	Z
11	6578285.0431	4674057.1910	
12	6578285.1143	4674057.1910	
13	6578215.5281	4674094.3867	

koordinatne osi ovinskih to-aka VII ulice			
broj to-ake	Y	X	Z
1	6578339.4358	4673751.8952	10.40
2	6578430.4400	4673796.3700	10.00
3	6578430.4400	4673830.7897	9.10
4	6578312.1631	4673934.5385	8.25
5	6578316.8888	4674037.1628	12.00

koordinatne temnih to-aka			
broj to-ake	Y	X	Z
11	6578469.5450	4673806.7581	
12	6578430.4400	4673830.7897	
13	6578215.5281	4674094.3867	

koordinatne osi ovinskih to-aka IX ulice			
broj to-ake	Y	X	Z
1	6578430.4400	4673830.7897	9.10
2	6578463.4953	4673876.8158	13.30

koordinatne osi ovinskih to-aka X ulice			
broj to-ake	Y	X	Z
1	6577842.2419	4674045.5638	6.50
2	6577776.1531	4674068.8546	10.80

koordinatne osi ovinskih to-aka XI ulice			
broj to-ake	Y	X	Z
1	6578272.4855	4674082.0369	11.80
2	6578074.1785	4673886.1728	17.50
3	6578074.1785	4673886.1728	17.50
4	6578074.1785	4673886.1728	17.50
5	6578074.1785	4673886.1728	17.50
6	6578074.1785	4673886.1728	17.50

koordinatne temnih to-aka			
broj to-ake	Y	X	Z
11	6578286.6438	4674110.1825	
12	6578290.8614	4674158.4442	
13	6578014.7737	4674225.9457	
14	6578034.0476	4674155.2992	

koordinatne osi ovinskih to-aka XII ulice			
broj to-ake	Y	X	Z
1	6577981.2649	4674096.9018	10.10
2	6577986.5270	4674115.1458	12.00

koordinatne osi ovinskih to-aka XIII ulice			
broj to-ake	Y	X	Z
1	6578167.0480	4674219.1249	17.50
2	6578167.0480	4674219.1249	17.50
3	6578167.0480	4674219.1249	17.50
4	6578167.0480	4674219.1249	17.50
5	6578167.0480	4674219.1249	17.50
6	6578167.0480	4674219.1249	17.50

koordinatne temnih to-aka			
broj to-ake	Y	X	Z
11	6578167.0480	4674219.1249	
12	6578167.0480	4674219.1249	
13	6578167.0480	4674219.1249	
14	6578167.0480	4674219.1249	
15	6578167.0480	4674219.1249	
16	6578167.0480	4674219.1249	

koordinatne osi ovinskih to-aka sagrađenice PI-1			
broj to-ake	Y	X	Z
1	6578312.1631	4673934.5385	8.25
2	6578240.4072	4673885.4226	3.90

koordinatne osi ovinskih to-aka sagrađenice P2-2			
broj to-ake	Y	X	Z
1	6578288.7848	4674155.9359	18.60
2	6578329.2926	4674172.8092	10.40

koordinatne osi ovinskih to-aka sagrađenice P3-3			
broj to-ake	Y	X	Z
1	6578041.0079	4674154.1857	-15.70
2	6577986.5270	4674180.6542	19.80

koordinatne temnih to-aka			
broj to-ake	Y	X	Z
11	6578020.7953	4674176.1911	

koordinatne osi ovinskih to-aka sagrađenice SI-1			
broj to-ake	Y	X	Z
1	6578294.6800	4673773.0500	3.30
2	6578433.2440	467396.9054	10.00

koordinatne temnih to-aka			
broj to-ake	Y	X	Z
11	6578305.7714	4673773.9627	
12	6578324.3226	4673759.7888	
13	6578339.8428	4673765.8689	
14	6578381.2032	4673765.8236	
15	6578434.2917	4673777.8014	

koordinatne osi ovinskih to-aka sagrađenice SI-2			
broj to-ake	Y	X	Z
1	6578120.0007	4674147.8076	12.50
2	6578121.0000	4674160.8675	12.50
3	6578135.9765	4674162.2222	13.50
4	6578133.6950	4674176.1777	14.00

koordinatne temnih to-aka			
broj to-ake	Y	X	Z
11	6578099.2772	4674024.3712	7.40
12	6578041.8930	4674017.3590	6.00

koordinatne osi ovinskih to-aka sagrađenice SI-3			
broj to-ake	Y	X	Z
1	6578251.4725	4674176.4119	19.00
2	6578206.9283	4674103.0909	12.45

koordinatne osi ovinskih to-aka sagrađenice SI-4			
broj to-ake	Y	X	Z
1	6578203.8816	4674097.9172	12.35
2	6578184.5064	4674085.0237	10.80
3	6578174.5278	4674086.0650	10.60

koordinatne osi ovinskih to-aka sagrađenice SI-5			
broj to-ake	Y	X	Z
1	6578170.8441	4674039.8715	10.00
2	6578118.2352	4673958.2898	4.65

koordinatne osi ovinskih to-aka sagrađenice SI-6			
broj to-ake	Y	X	Z
1	6578288.7017	4673993.5885	10.50
2	6578184.5064	4674085.0237	10.80

koordinatne osi ovinskih to-aka sagrađenice SI-7			
broj to-ake	Y	X	Z
1	6578288.7017	4673993.5885	10.50
2	6578184.5064	4674085.0237	10.80

koordinatne osi ovinskih to-aka sagrađenice SI-8			
broj to-ake	Y	X	Z
1	6578288.7017	4673993.5885	10.50
2	6578184.5064	4674085.0237	10.80

koordinatne osi ovinskih to-aka sagrađenice SI-9			
broj to-ake	Y	X	Z
1	6577982.2436	4674093.8221	10.10
2	6577948.2951	4674028.8268	4.50

koordinatne osi ovinskih to-aka sagrađenice SI-10			
broj to-ake	Y	X	Z
1	6577952.2282	4674051.8304	9.20
2	6578020.1197	4674055.9850	8.50

koordinatne osi ovinskih to-aka sagrađenice SI-11			
broj to-ake	Y	X	Z
1	6577952.2282	4674051.8304	9.20
2	6578020.1197	4674055.9850	8.50

||
||
||